Restaurant

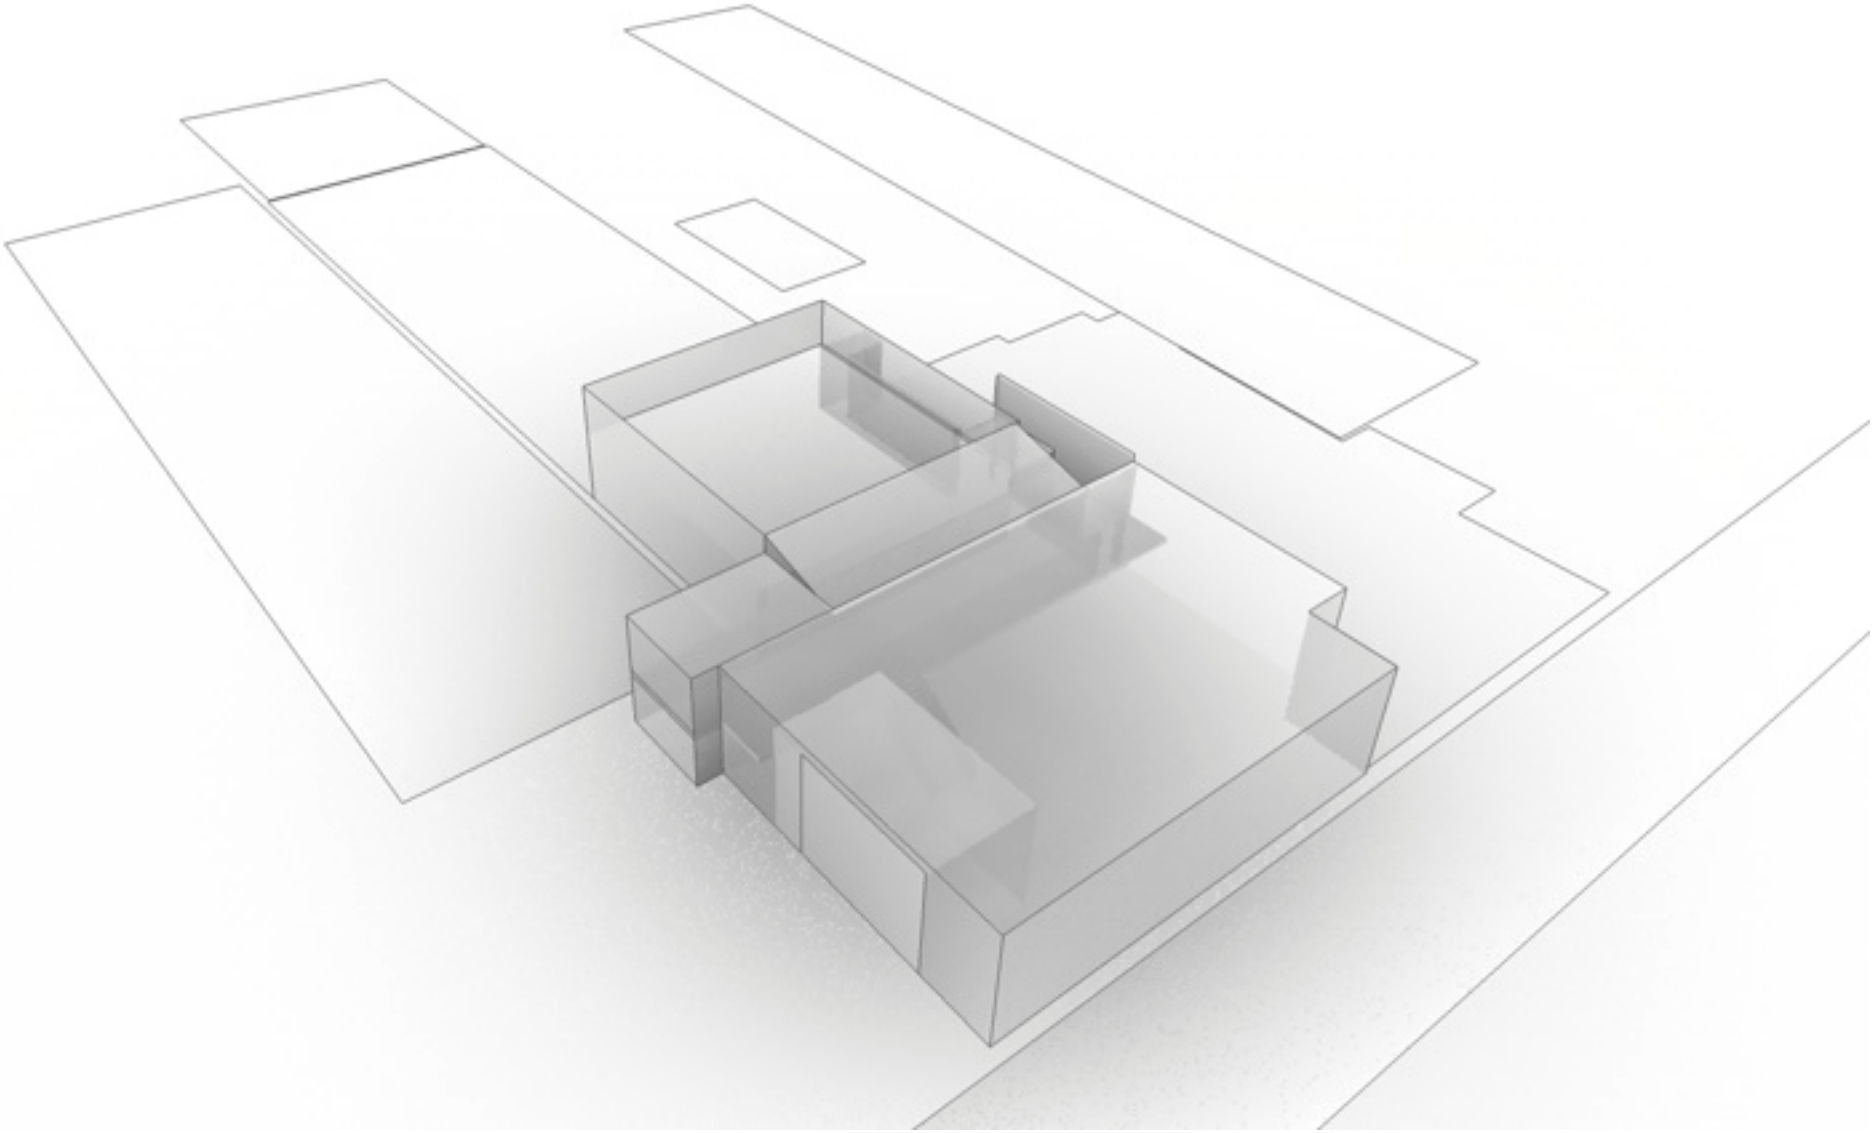

Restaurant

1/500

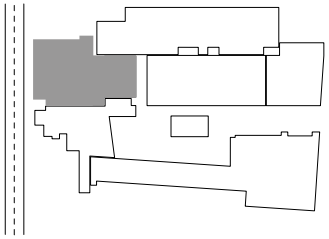

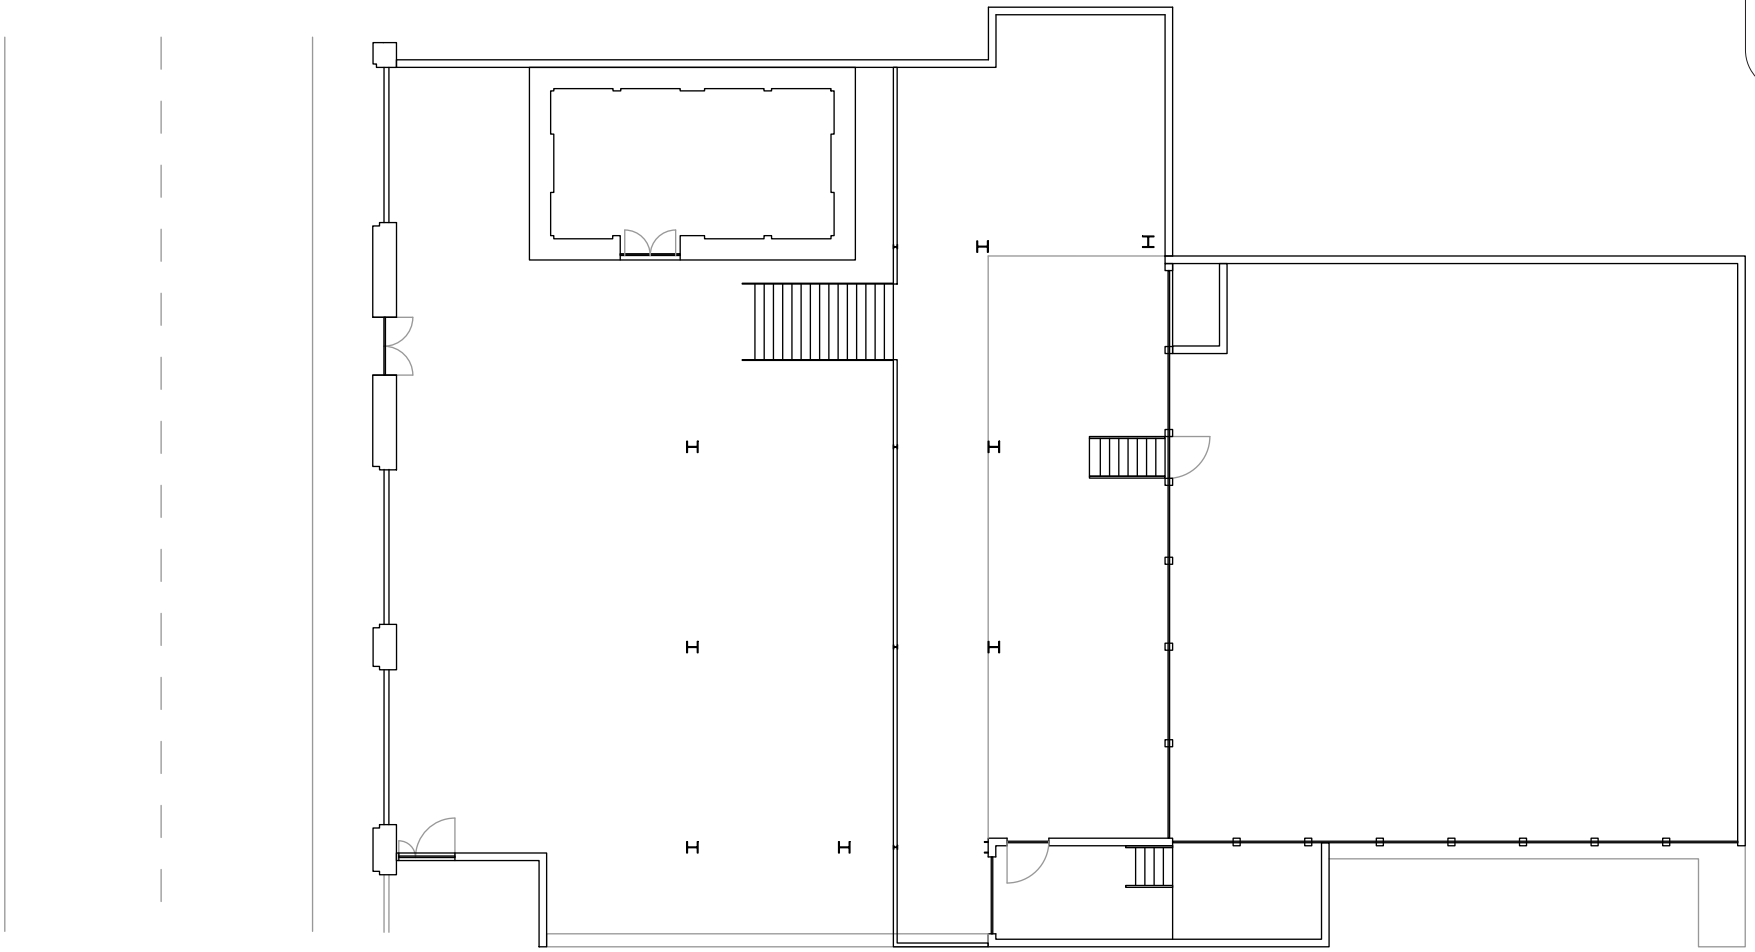

Restaurant

1/500

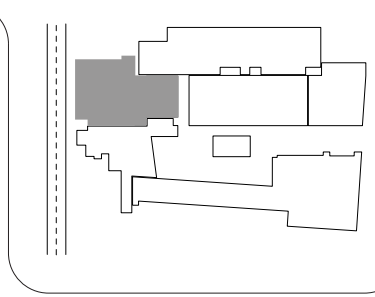

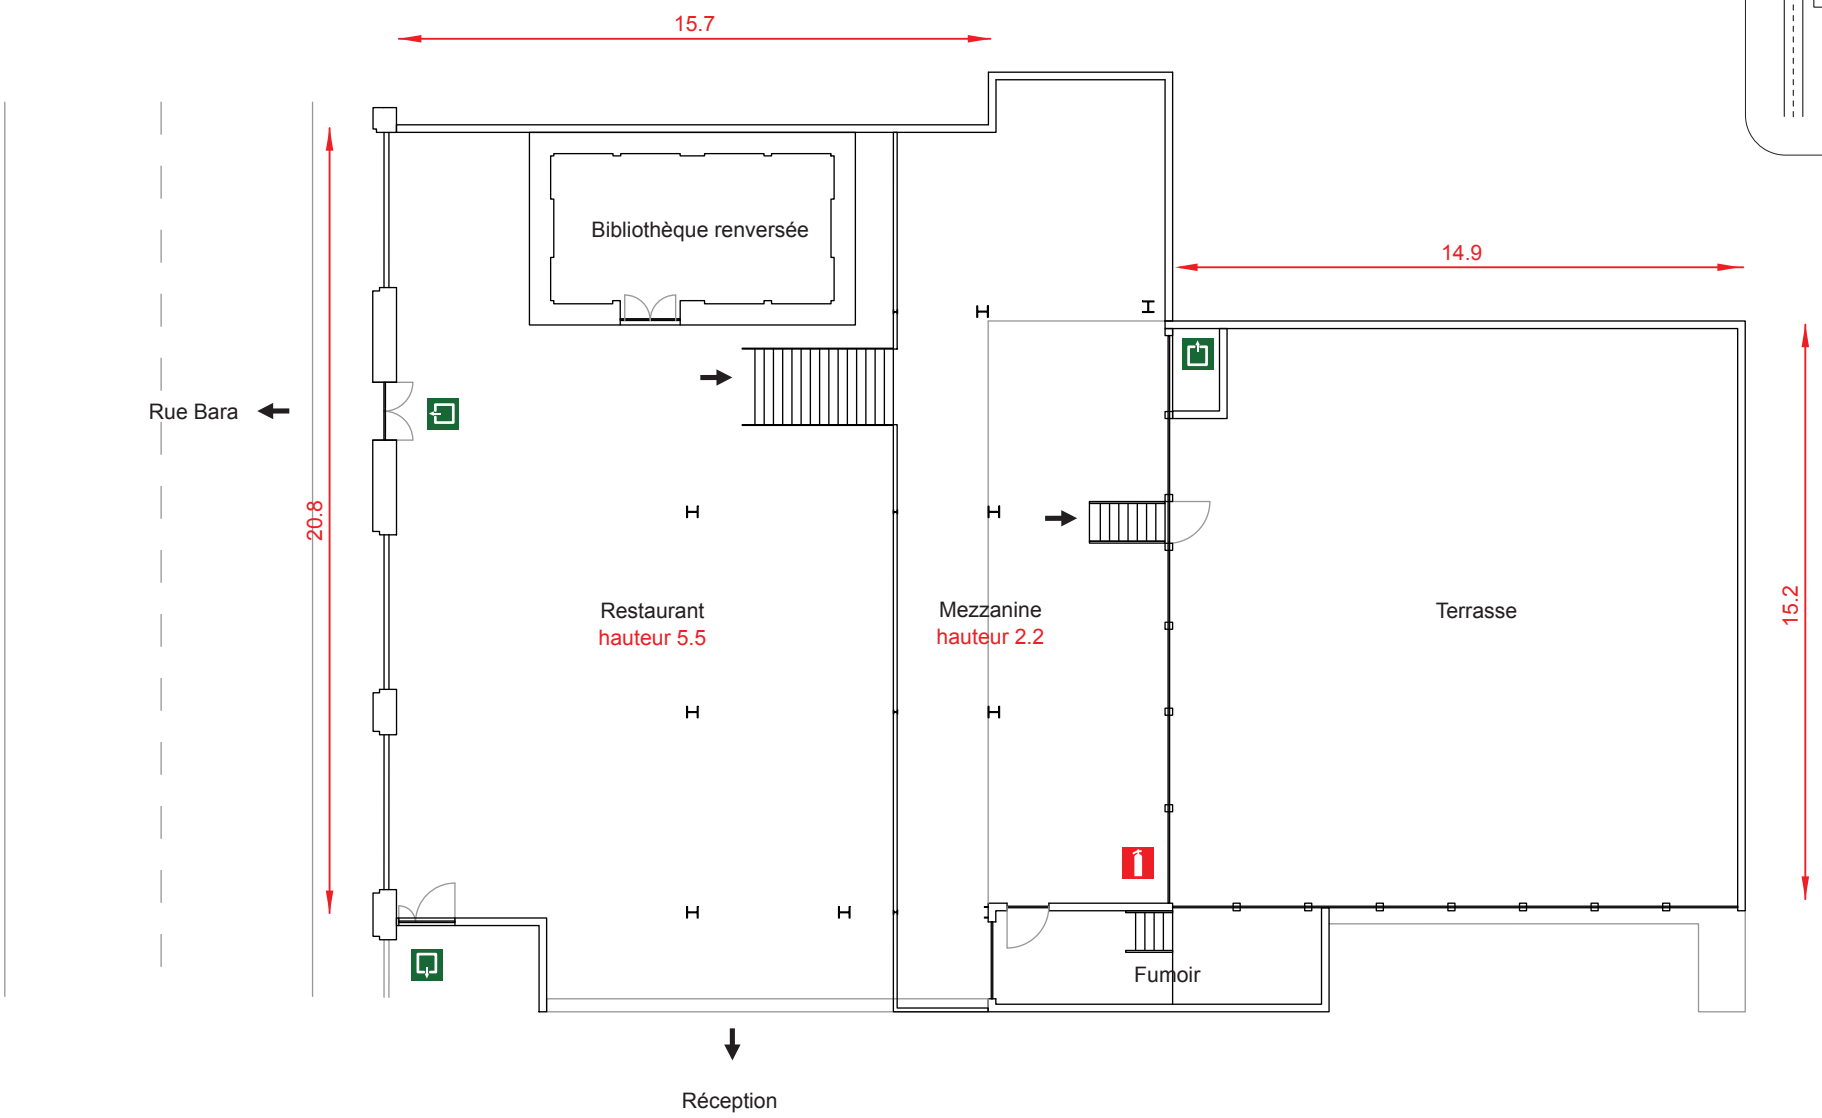

Restaurant

Coupe
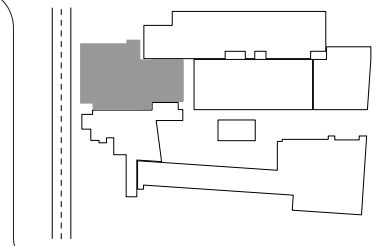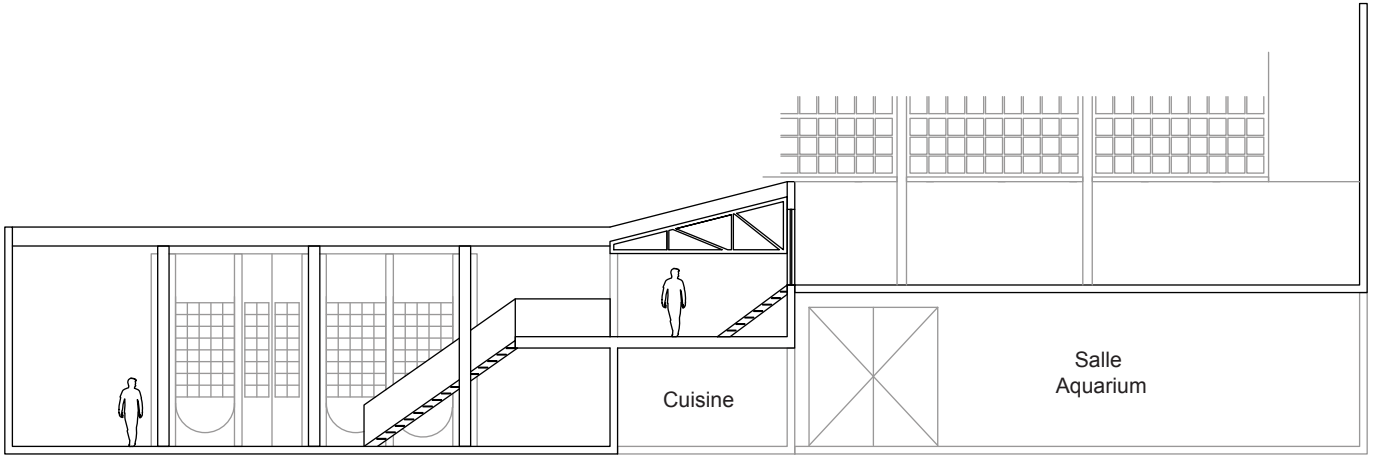
1/500